



1 WTC 108th Floor MER Removal Plan

0 16 32  
SCALE IN FEET

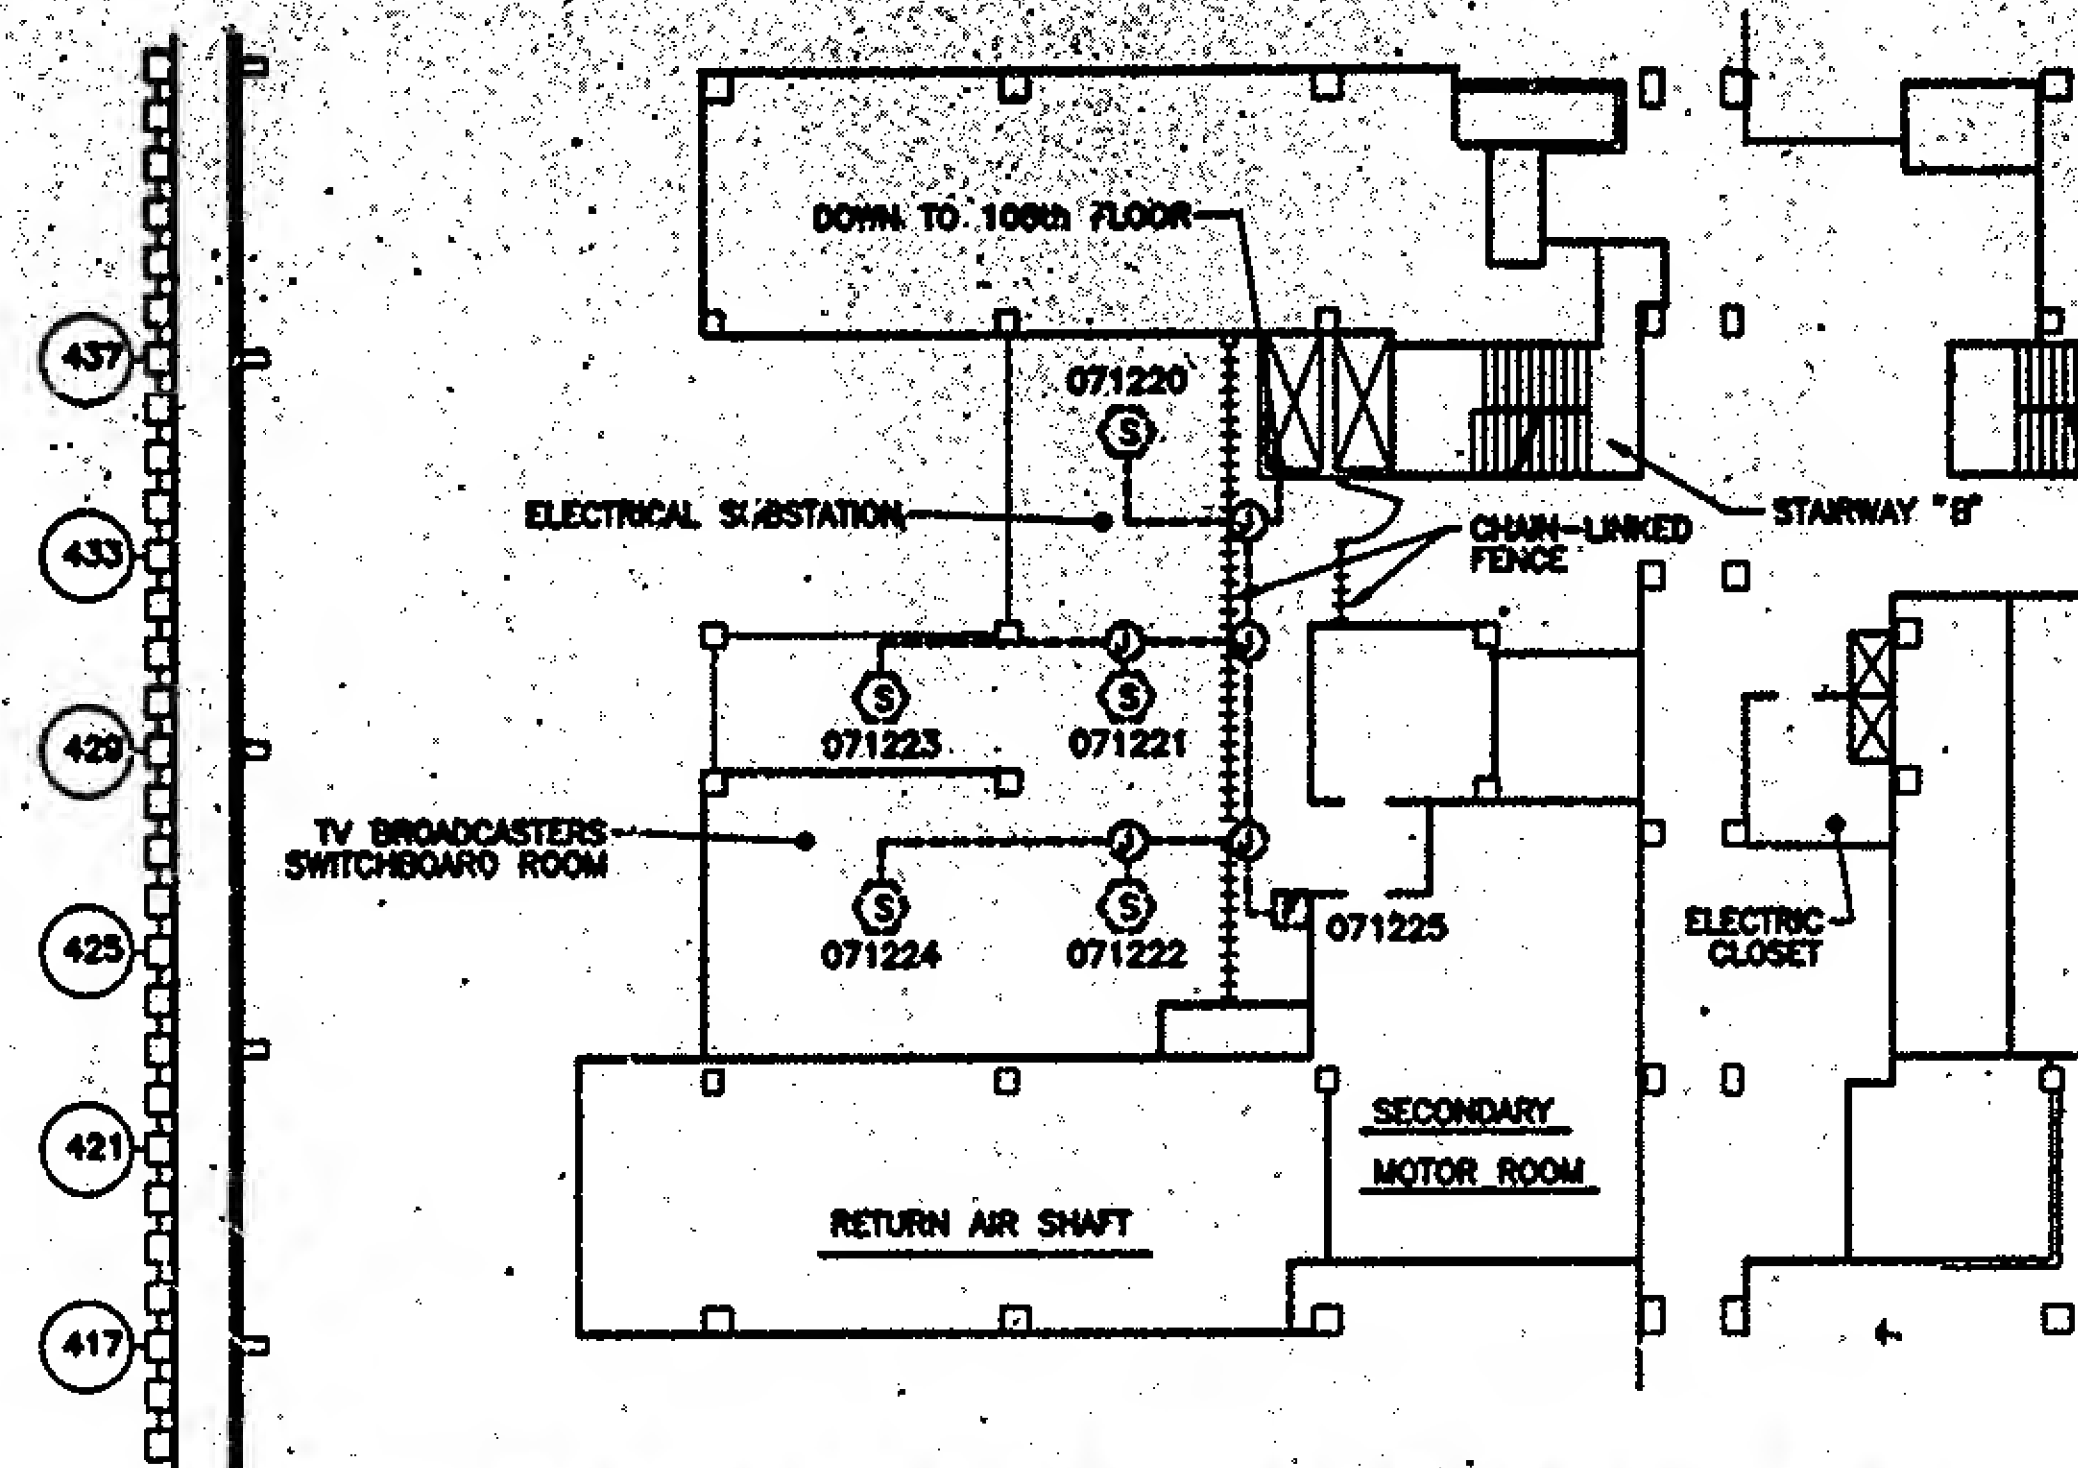

1 WTC 109th Floor Substation Removal Plan

0 16 32  
SCALE IN FEET

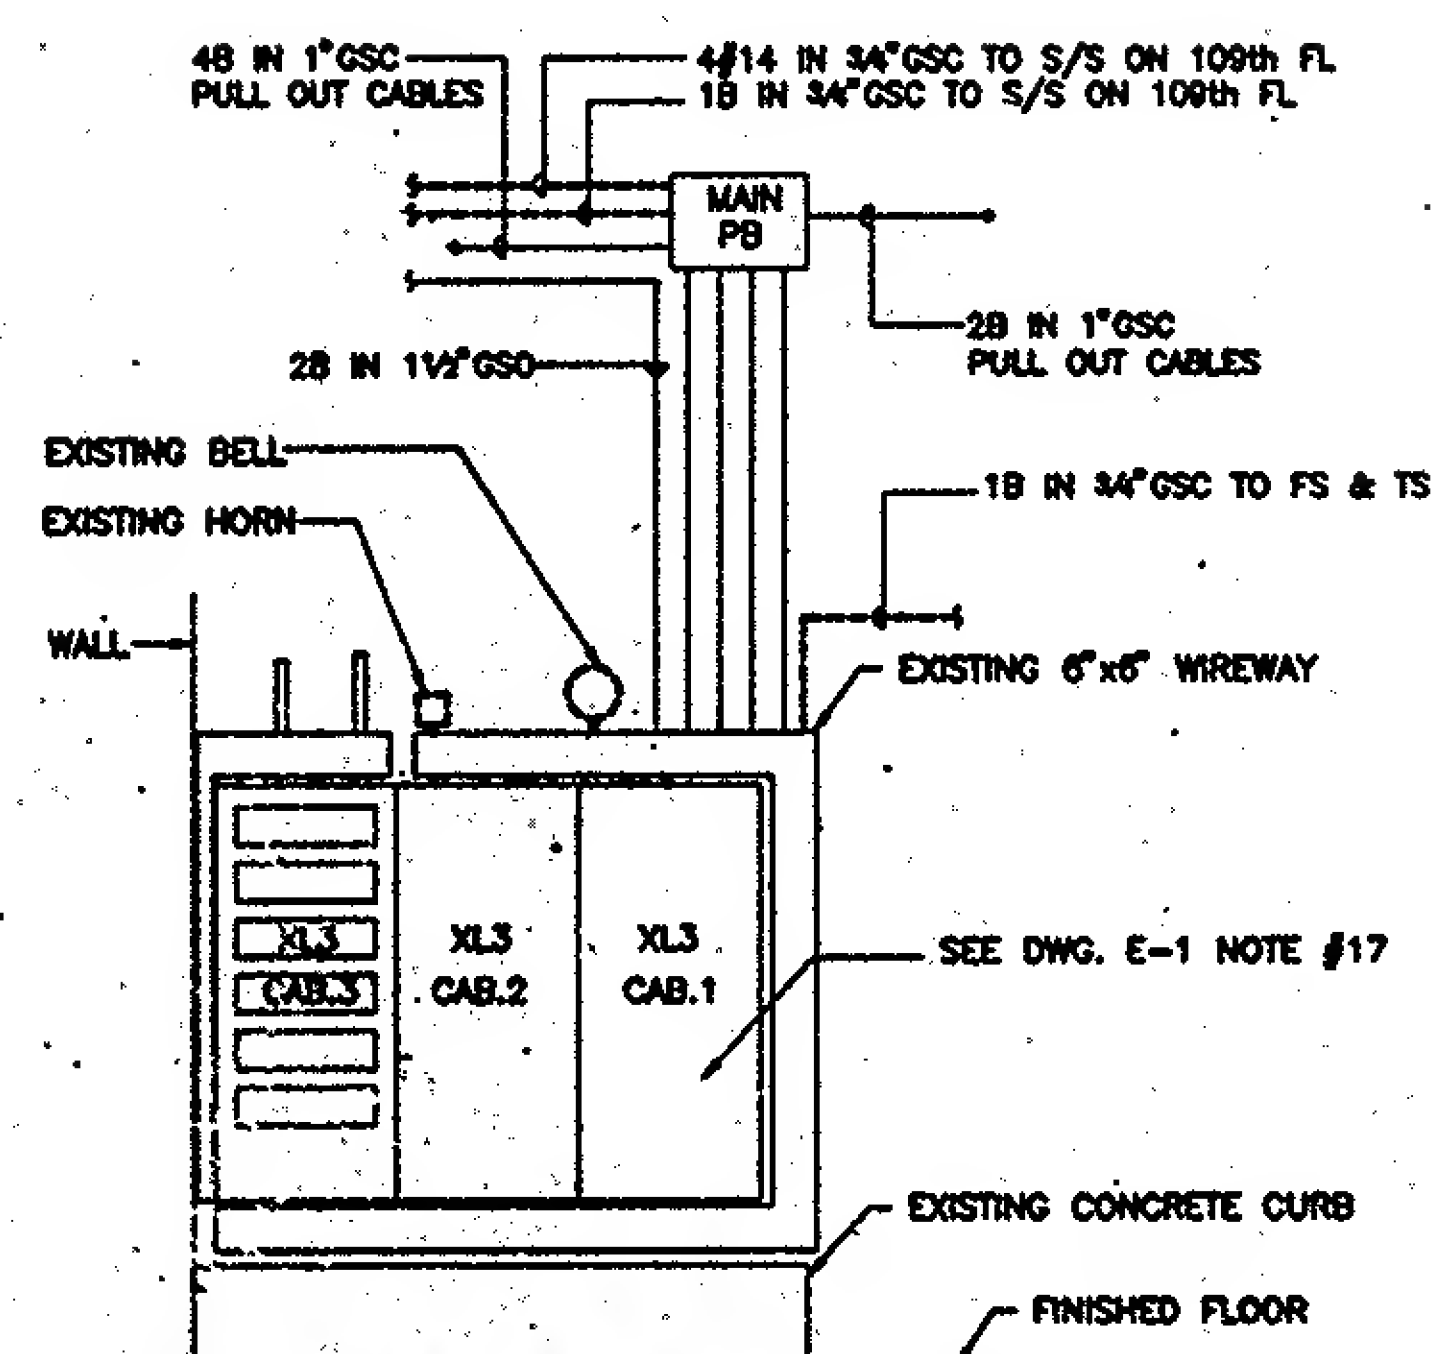

ELEVATION A-A

N.T.S.

I HEREBY CERTIFY THAT THIS IS A TRUE AND CORRECT COPY OF ONE OF THE CONTRACT DRAWINGS CONSTITUTING A PART OF CONTRACT NO. WTC 341-88 IN THE FORM IN WHICH SAID DRAWINGS EXISTED AT THE TIME THE SAID CONTRACT WAS EXECUTED BY THE PARTIES.  
DATE 2/1/00  
DATE 2/3/00  
CONTRACT ENGR/ARCH.  
ENGINEERING PROGRAM MGR.